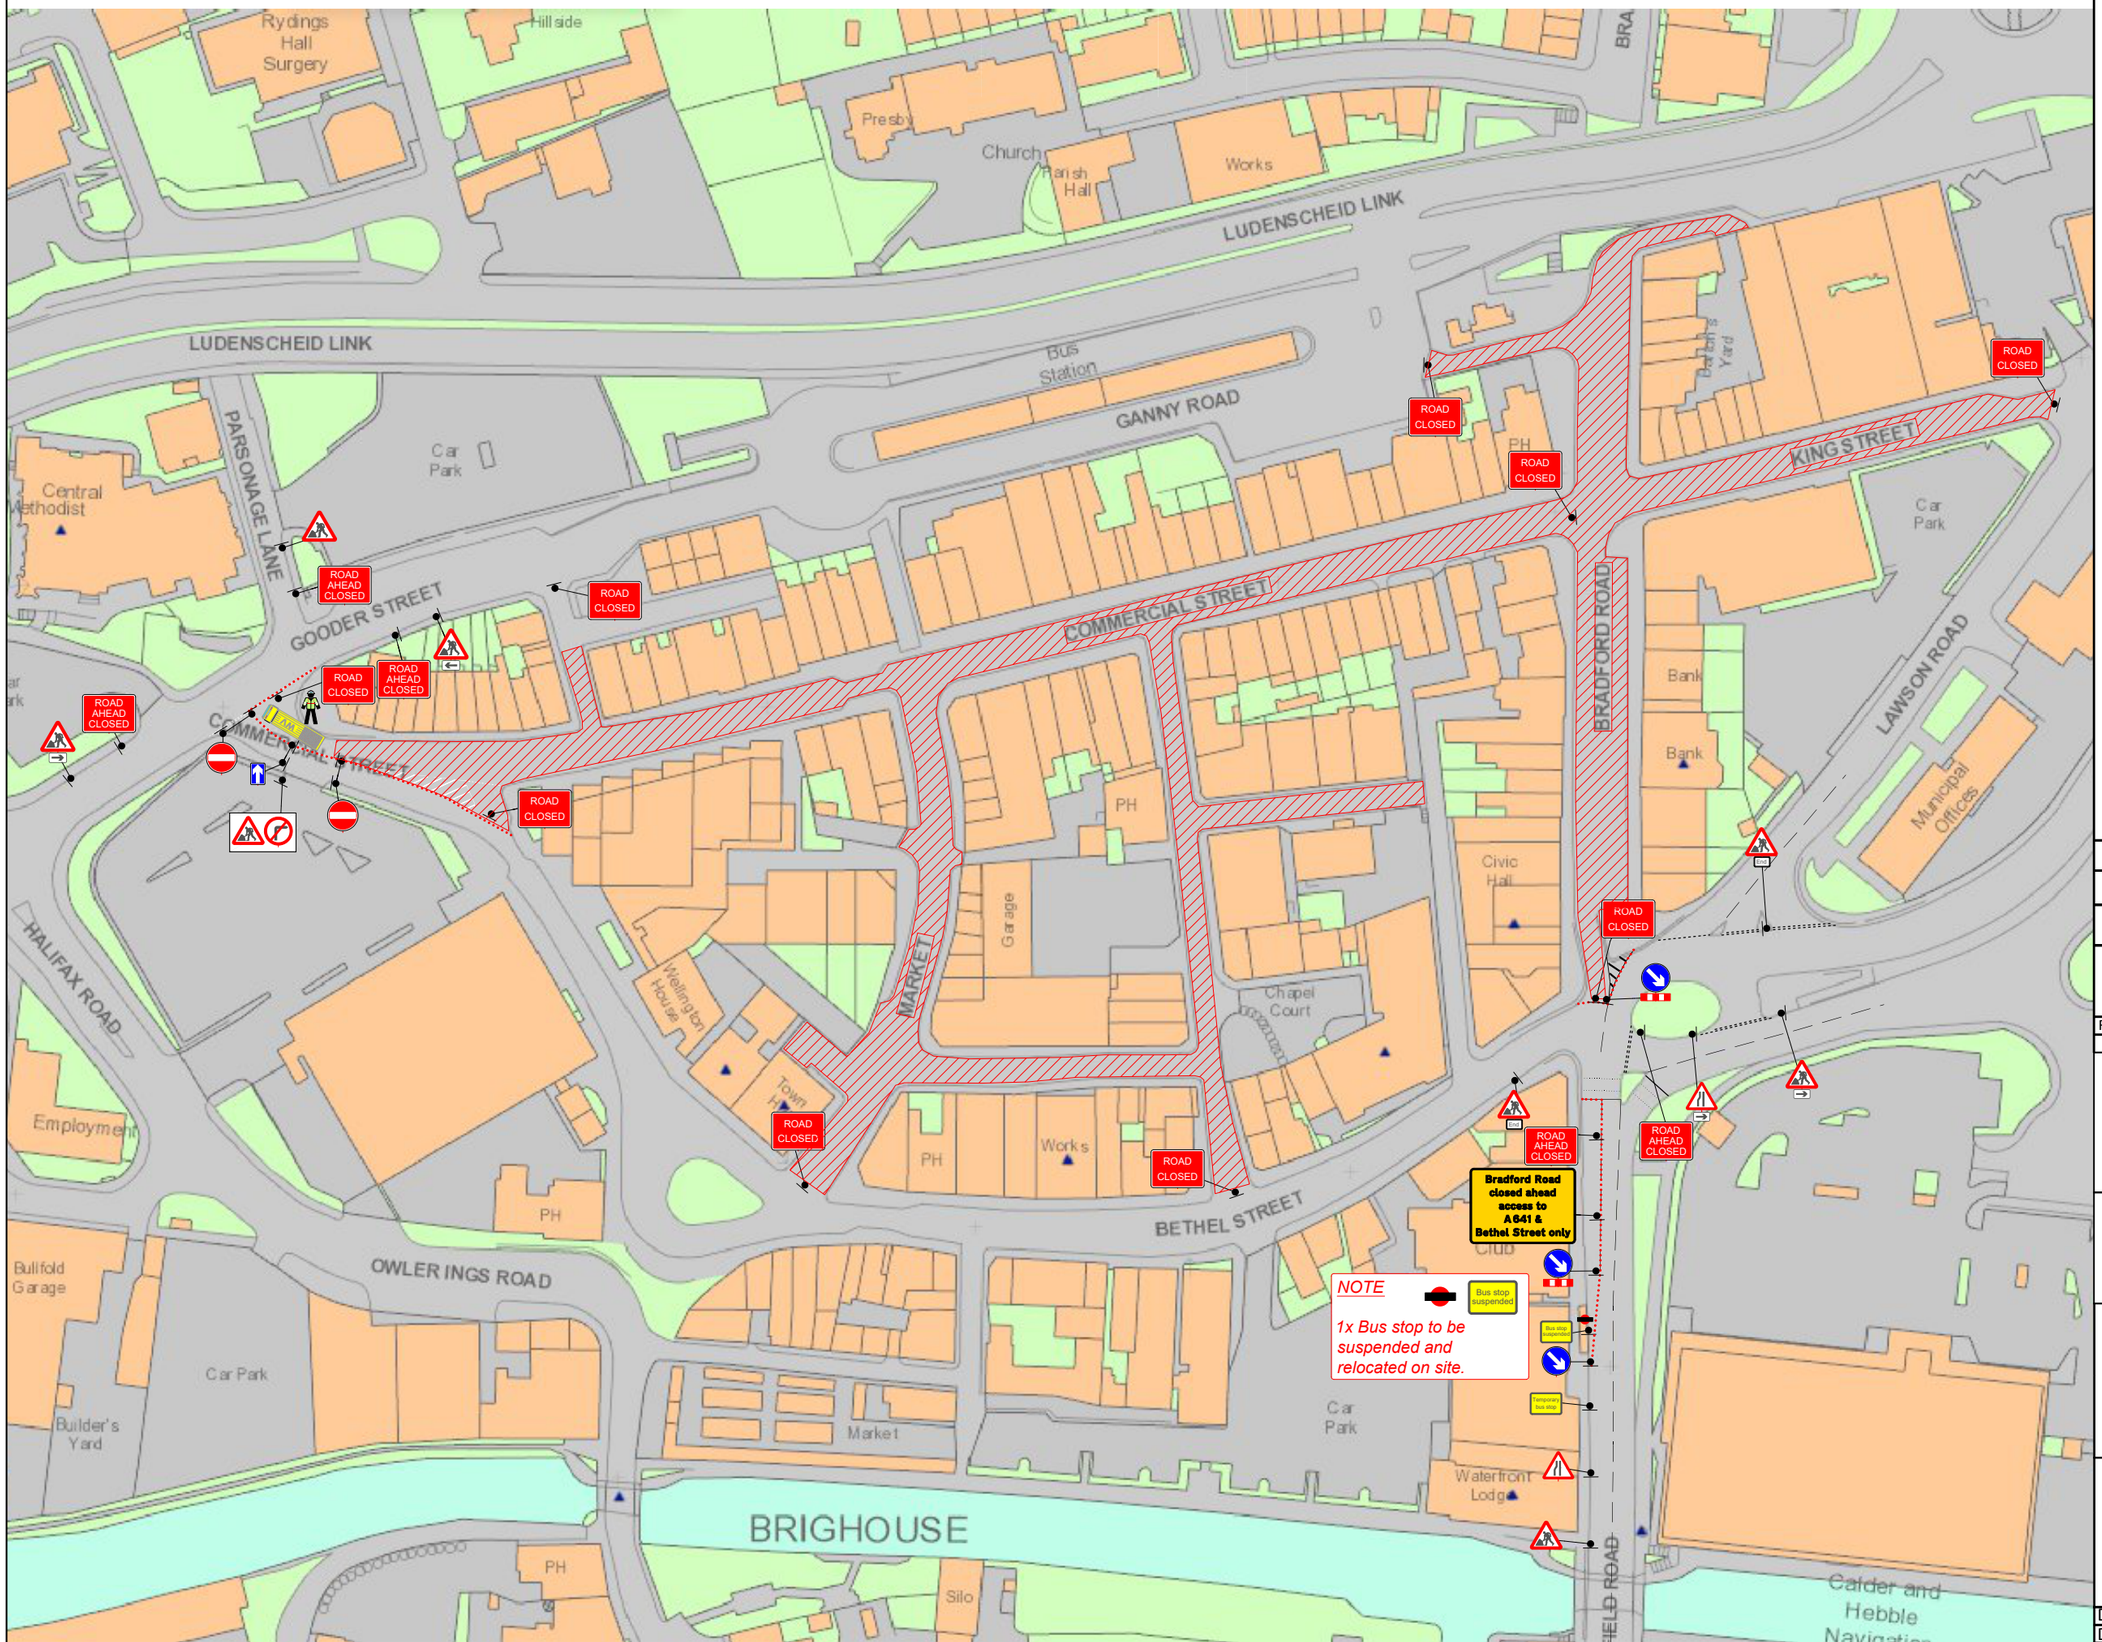


KEY

- Cone
- Sign
- Closed area

Min width of sideways safety zone (S)	0.5 m
Min length of longways clearance (L)	0.5 m
Speed of the road	30

Rev	Description	By	Chk	Date
-	--	-		-

Revisions

Client:

BRIGHOUSE BID

Project:

Commercial Street,
Brighouse, HD6 1AF
Grid Ref: (x)414573 ; (y)422890

Title:

Artisan Market Event
Road Closure

DOOCEY Traffic Management

Design: ACW	Drawn: ACW	Chkd: PB
Date: 08/04/24	Date: 08/04/24	Date: 08/04/24
Scale: A3 - NTS	Status: Proposed	

Drawing No: DTM4965 - 001

Rev: B