


| THREE WAY 30 |       |         |       |
|--------------|-------|---------|-------|
| PHASE 1      |       | PHASE 2 |       |
| Green        | Red   | Green   | Red   |
| 35 Sec       | 5 Sec | 35 Sec  | 5 Sec |
| PHASE 3      |       | PHASE 4 |       |
| Green        | Red   | Green   | Red   |
| 35 Sec       | 5 Sec | N/A     | N/A   |

| THREE WAY 30 |       |         |       |
|--------------|-------|---------|-------|
| PHASE 1      |       | PHASE 2 |       |
| Green        | Red   | Green   | Red   |
| 35 Sec       | 5 Sec | 35 Sec  | 5 Sec |
| PHASE 3      |       | PHASE 4 |       |
| Green        | Red   | Green   | Red   |
| 35 Sec       | 5 Sec | N/A     | N/A   |

|                                                                                      |                                                                                      |                                                                                  |
|--------------------------------------------------------------------------------------|--------------------------------------------------------------------------------------|----------------------------------------------------------------------------------|
|   |  | <p>CD 2 - Road 610<br/>keep right</p>                                            |
|  | <p>CD 3 - Road 7001<br/>restriction on the road</p>                                  | <p>CD 4 - Road 7010P-150<br/>closure of temporary lateral road - Road Closed</p> |
|  | <p>CD 5 - Road 7105<br/>L-entr closure to arrive</p>                                 | <p>CD 6 - Road 611<br/>restriction on one way only - Road 1st</p>                |

|                                                                                      |                                                                                       |                                                                                       |   |
|--------------------------------------------------------------------------------------|---------------------------------------------------------------------------------------|---------------------------------------------------------------------------------------|---|
|   |   |  | <p>CD2 1 Road 610<br/>         Roadworks on one side only ahead - left<br/>         blue light</p> |
|  |  | <p>CD2 1 Road 7001<br/>         Roadwork on the ahead</p>                             | <p>CD2 4 Road 7010P-1510<br/>         Closure of temporary narrow road - ahead closed</p>          |
|  |  | <p>CD2 1 Road 7105<br/>         Lane closure to arrive</p>                            |   |

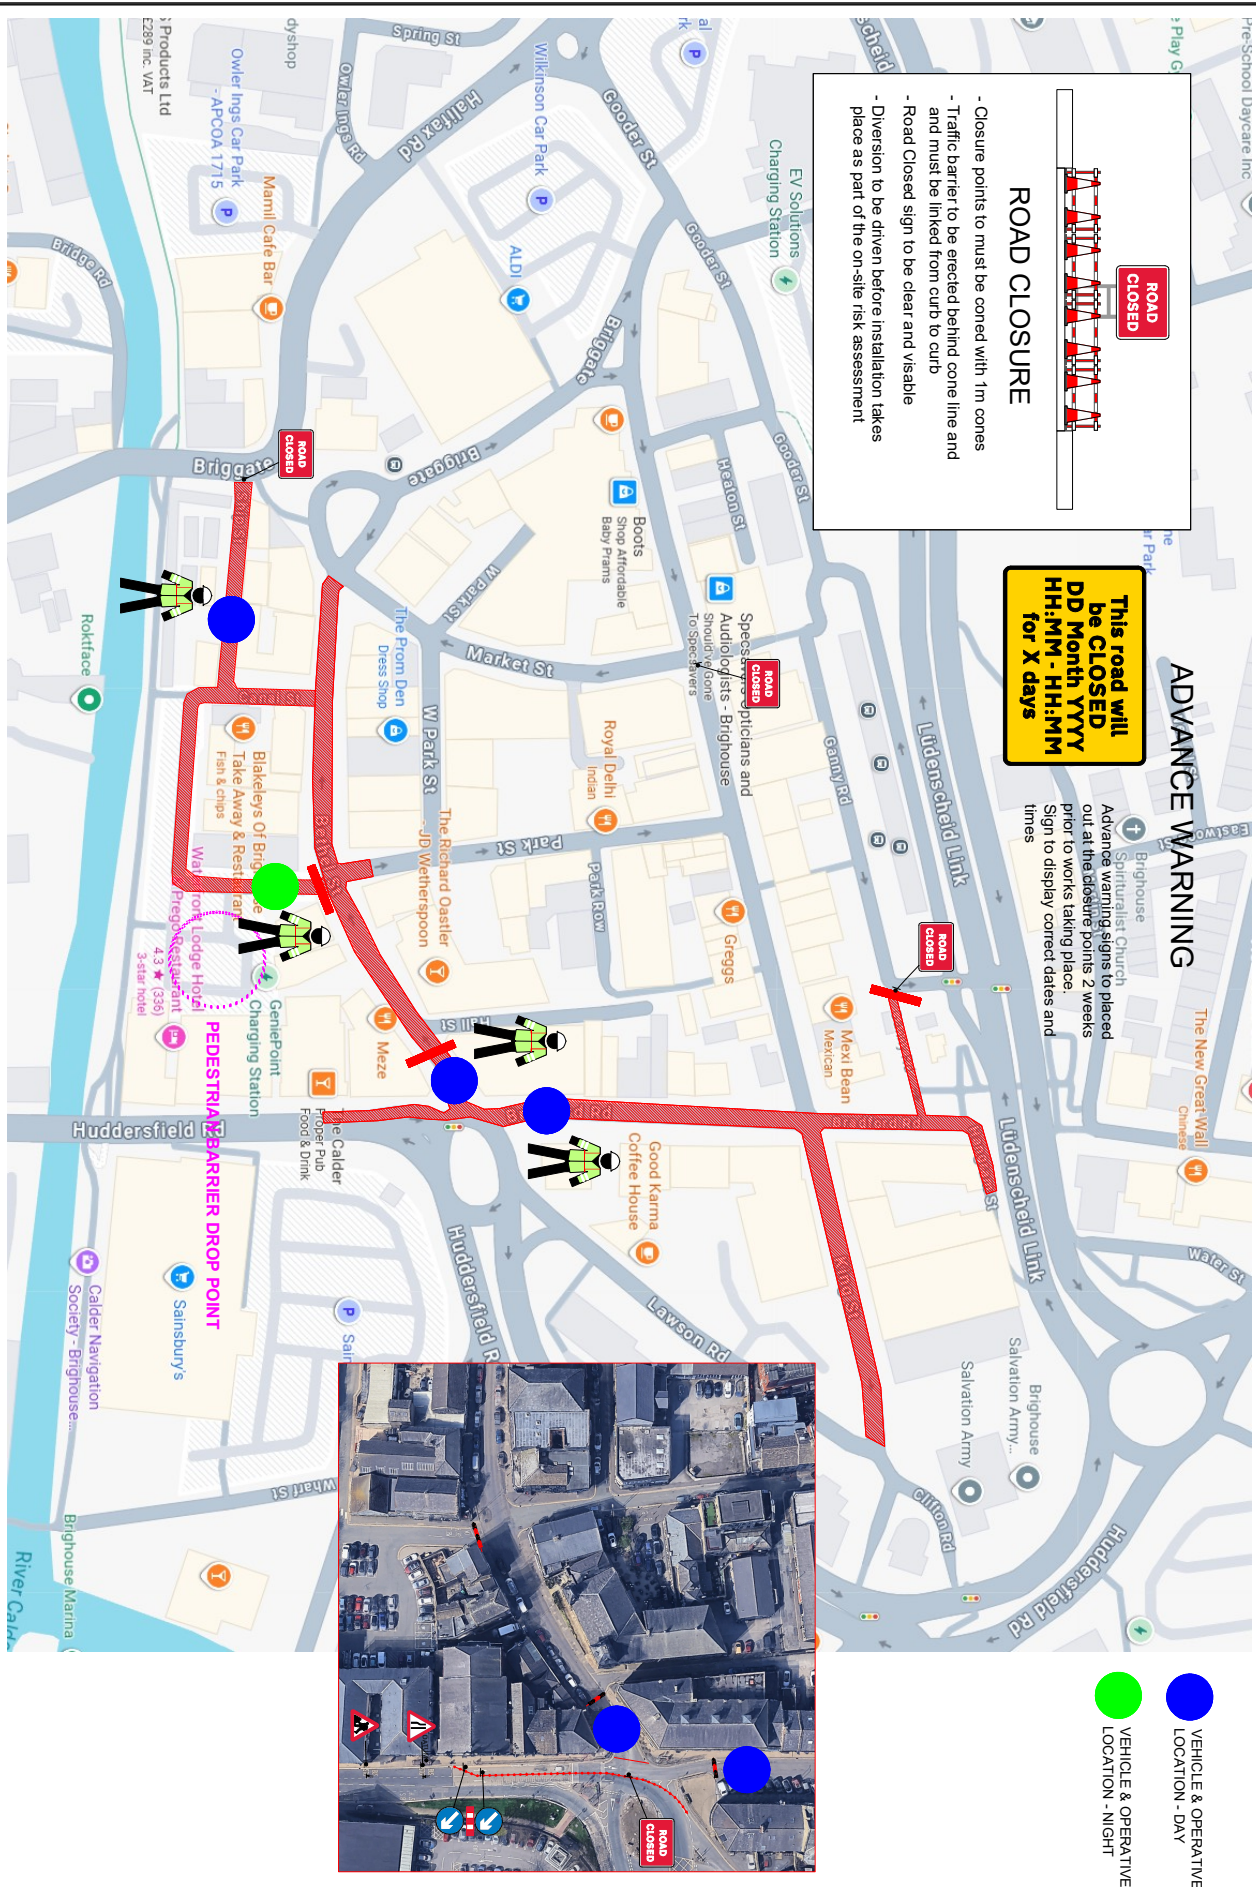

RAKE LANE MANCHESTER M27 8LJ  
WWW.SUSTAINABLETRAFFIC.CO.UK  
OFFICE LINE: 0800 193 9002  
INFO@SUSTAINABLETRAFFIC.CO.UK  
REGISTERED NUMBER: 15632028

|                     |                                   |
|---------------------|-----------------------------------|
| Location:           | Brighouse Event - Sunday 7th June |
| Traffic Management: | Event                             |
| Date Drawn:         | 30/04/2026                        |
| Author:             | J.Atkinson                        |
| Checked By:         | C. Pearson                        |

|                     |                                   |
|---------------------|-----------------------------------|
| Location:           | Brighouse Event - Sunday 7th June |
| Traffic Management: | Event                             |
| Date Drawn:         | 30/04/2026                        |
| Author:             | J.Atkinson                        |
| Checked By:         | C. Pearson                        |

|   |                                                                                     |
|---|-------------------------------------------------------------------------------------|
| <p><b>p</b> Pedestrian Route</p> <p><b>t</b> Traffic Sign</p> <p><b>c</b> Traffic Cone</p> <p><b>s</b> Traffic Signals</p> <p><b>w</b> Work Area</p> <p><b>p</b> Pedestrian Barrier</p> <p><b>x</b> No Parking Corss</p> |  |
| <p><b>DRAWING NUMBER</b></p> <p>XXXXXX</p>   |                                                                                     |
| <p><b>What 3 Words:</b></p> <p>XXXX XXXX XXXX</p>   |                                                                                     |
| <p><b>Eatings &amp; Nottings:</b></p> <p>XXXXXXXXXX XXXXXXXX</p>   |                                                                                     |